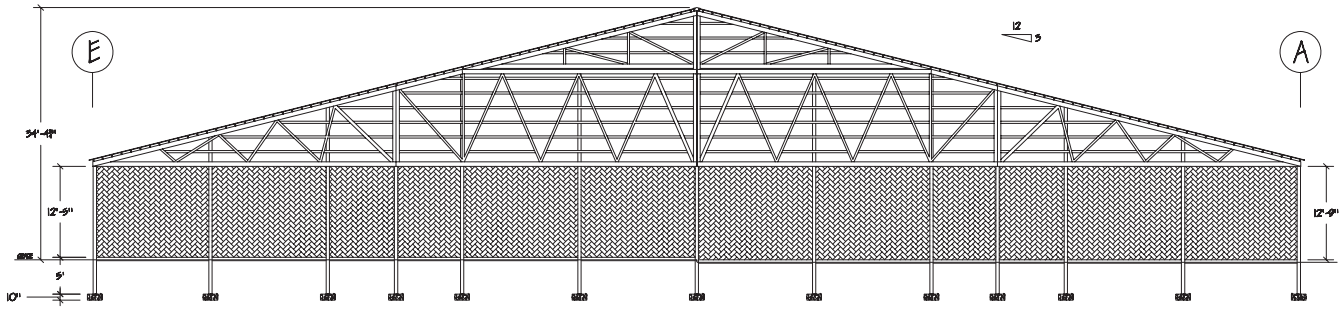

1 / S-3 ENDWALL @ GRID 1
SCALE: 1/8" = 1'-0"

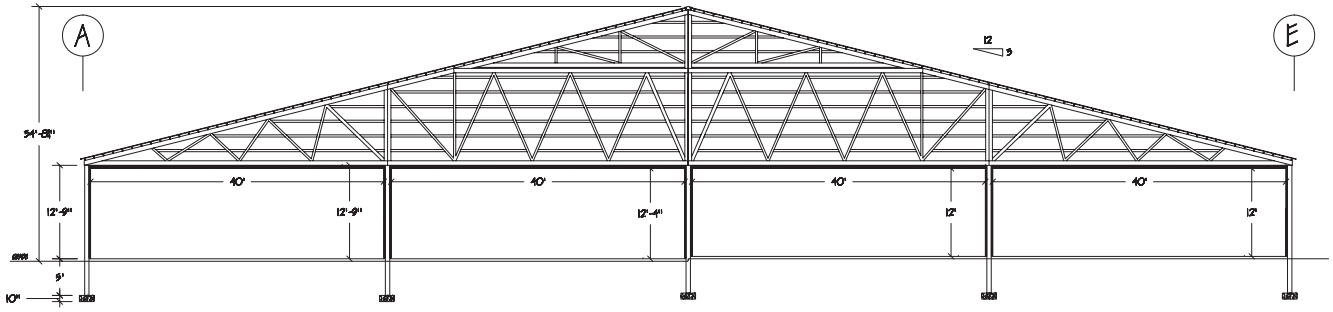

2 / S-3 ENDWALL @ GRID 2
SCALE: 1/8" = 1'-0"

RFC
POST FRAME CONSTRUCTION
JACK BOLLS
P.O. BOX 1,000,000
BOZEMAN, MT 59715
47 BULLSHOOTER HEIGHTS
BELGRADE, MT 59714
406-388-4081
406-388-4081
406-388-4081

BOZEMAN HANGARS - BUILDING I

OWNER: BEN BULIS 406-580-6887
BELGRADE, MONTANA

DOC	DATE	DESCRIPTION

DRAWN BY: JACK BOLLS
CHECKED BY: JACK BOLLS
DRAWING #: 2724A014
REVISED: JUNE 6,2007

COPYRIGHT

SHEET TITLE:
ENDWALL PLAN

S-3
SHEET 3 OF 6