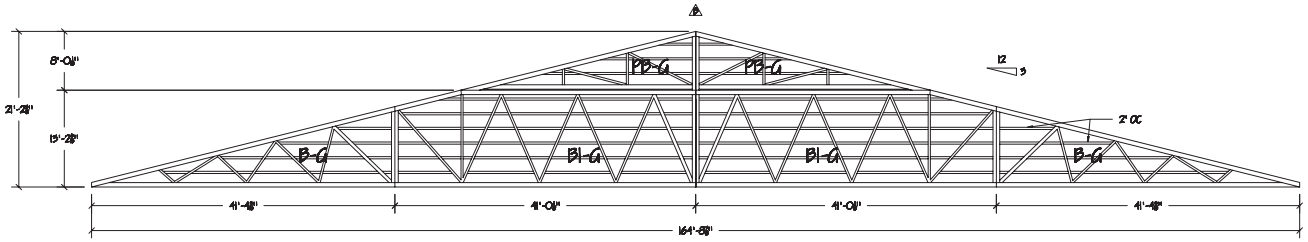

TRUSS SCHEDULE			
NOTATION △	QUANTITY	LENGTH	NOTES
A	9	16'-1 1/2"	2 PLY
B	2	16'-1 1/2"	SINGLE PLY

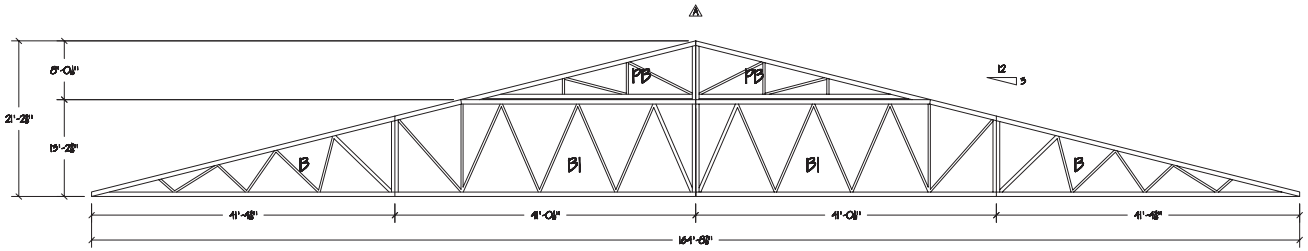

1 / S-5 TRUSS DETAIL
SCALE: 1/8" = 1'-0"

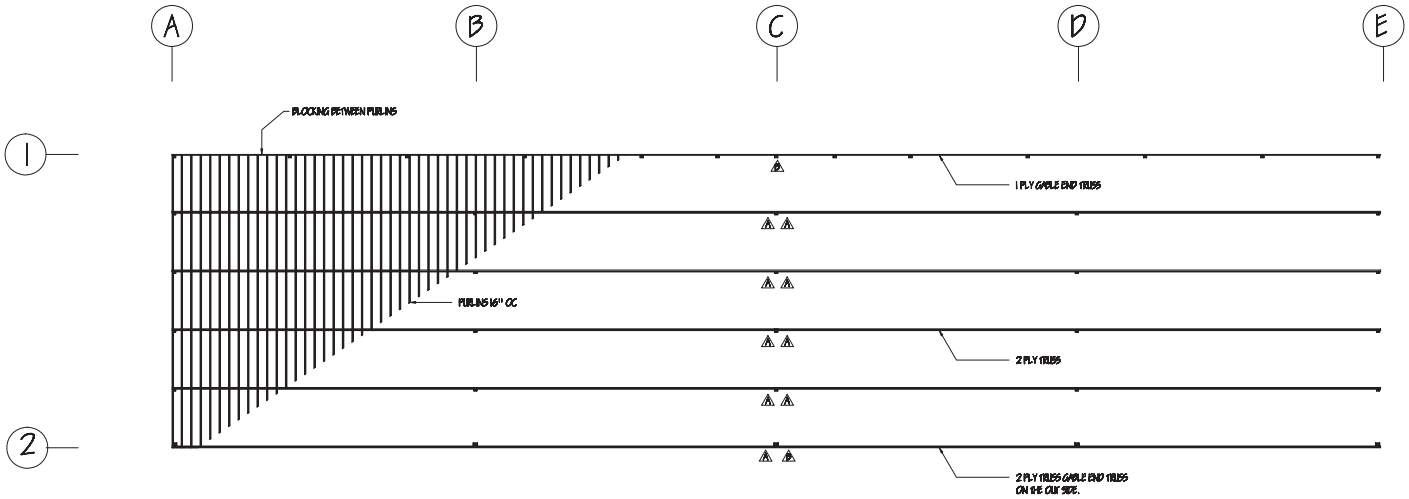

2 / S-5 ROOF FRAMING PLAN
SCALE: 1/8" = 1'-0"

RFC
POST FRAME CONSTRUCTION
JACK BOLLS
P.O. BOX 1290407
BOZEMAN, MT 59718
47 GALLATIN FIELD ROAD
BELGRADE, MT 59714
406-388-4284
CONSTRUCTION
406-388-4284

BOZEMAN HANGARS - BUILDING I

OWNER: BEN BULIS 406-580-6887
BELGRADE, MONTANA

NO.	DATE	DESCRIPTION

DRAWN BY: JACK BOLLS
CHECKED BY: JACK BOLLS
DRAWING #: 272A/C14
REVISED: JUNE 6, 2007
COPYRIGHT

SHEET TITLE:
ROOF FRAMING PLAN

S-5
SHEET 5 OF 6